

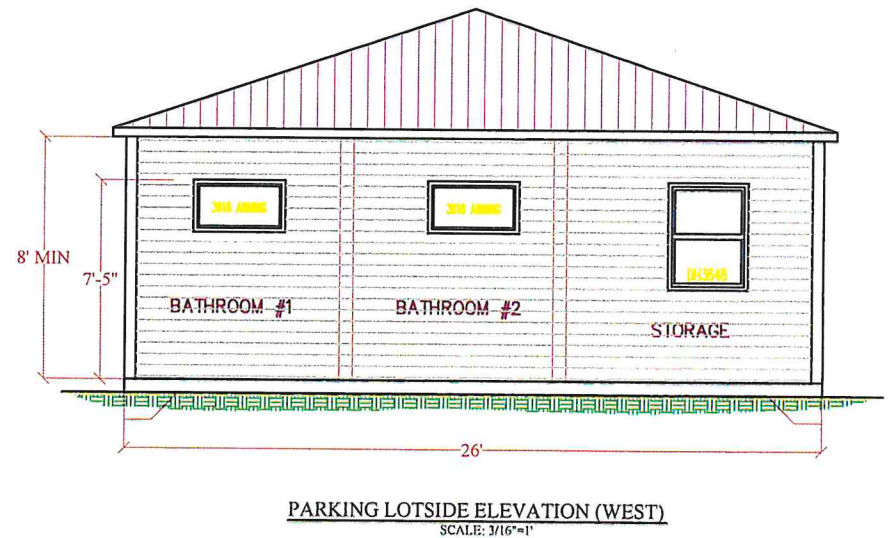
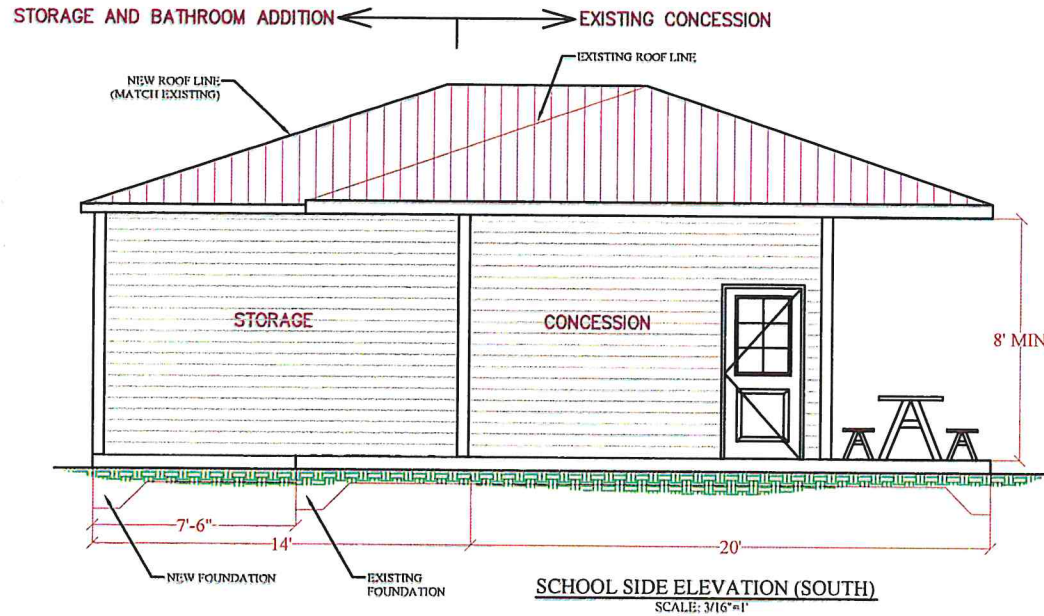
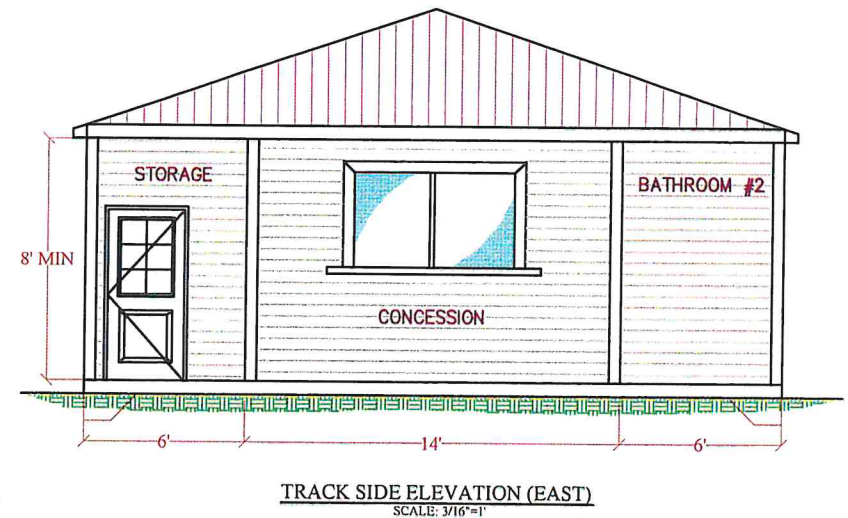


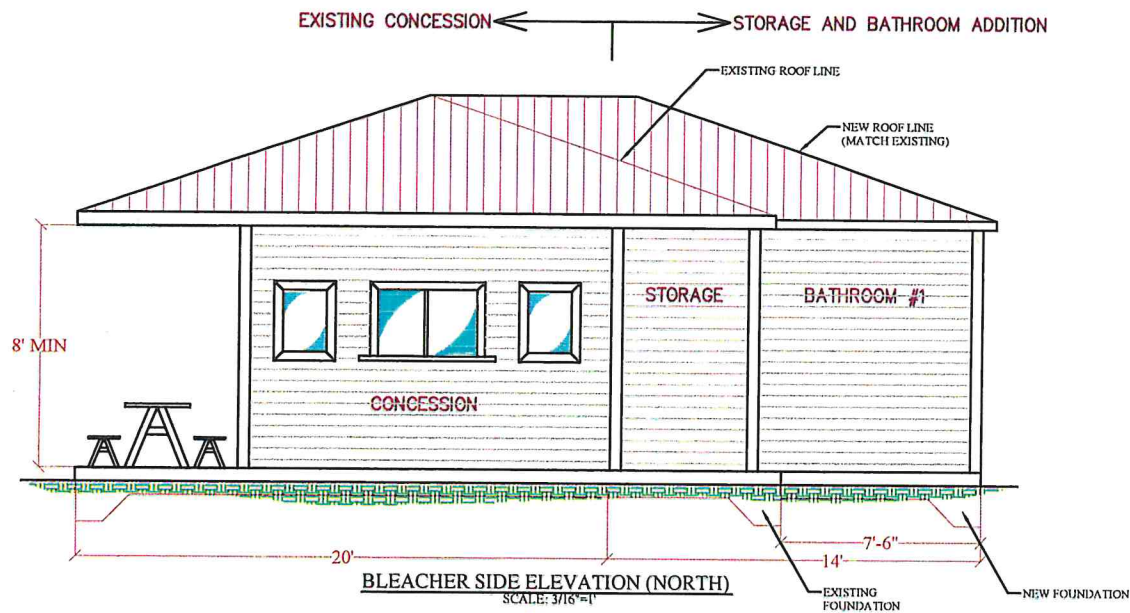


SCHOOL SIDE

EXISTING CONCESSION


STORAGE AND BATHROOM ADDITION

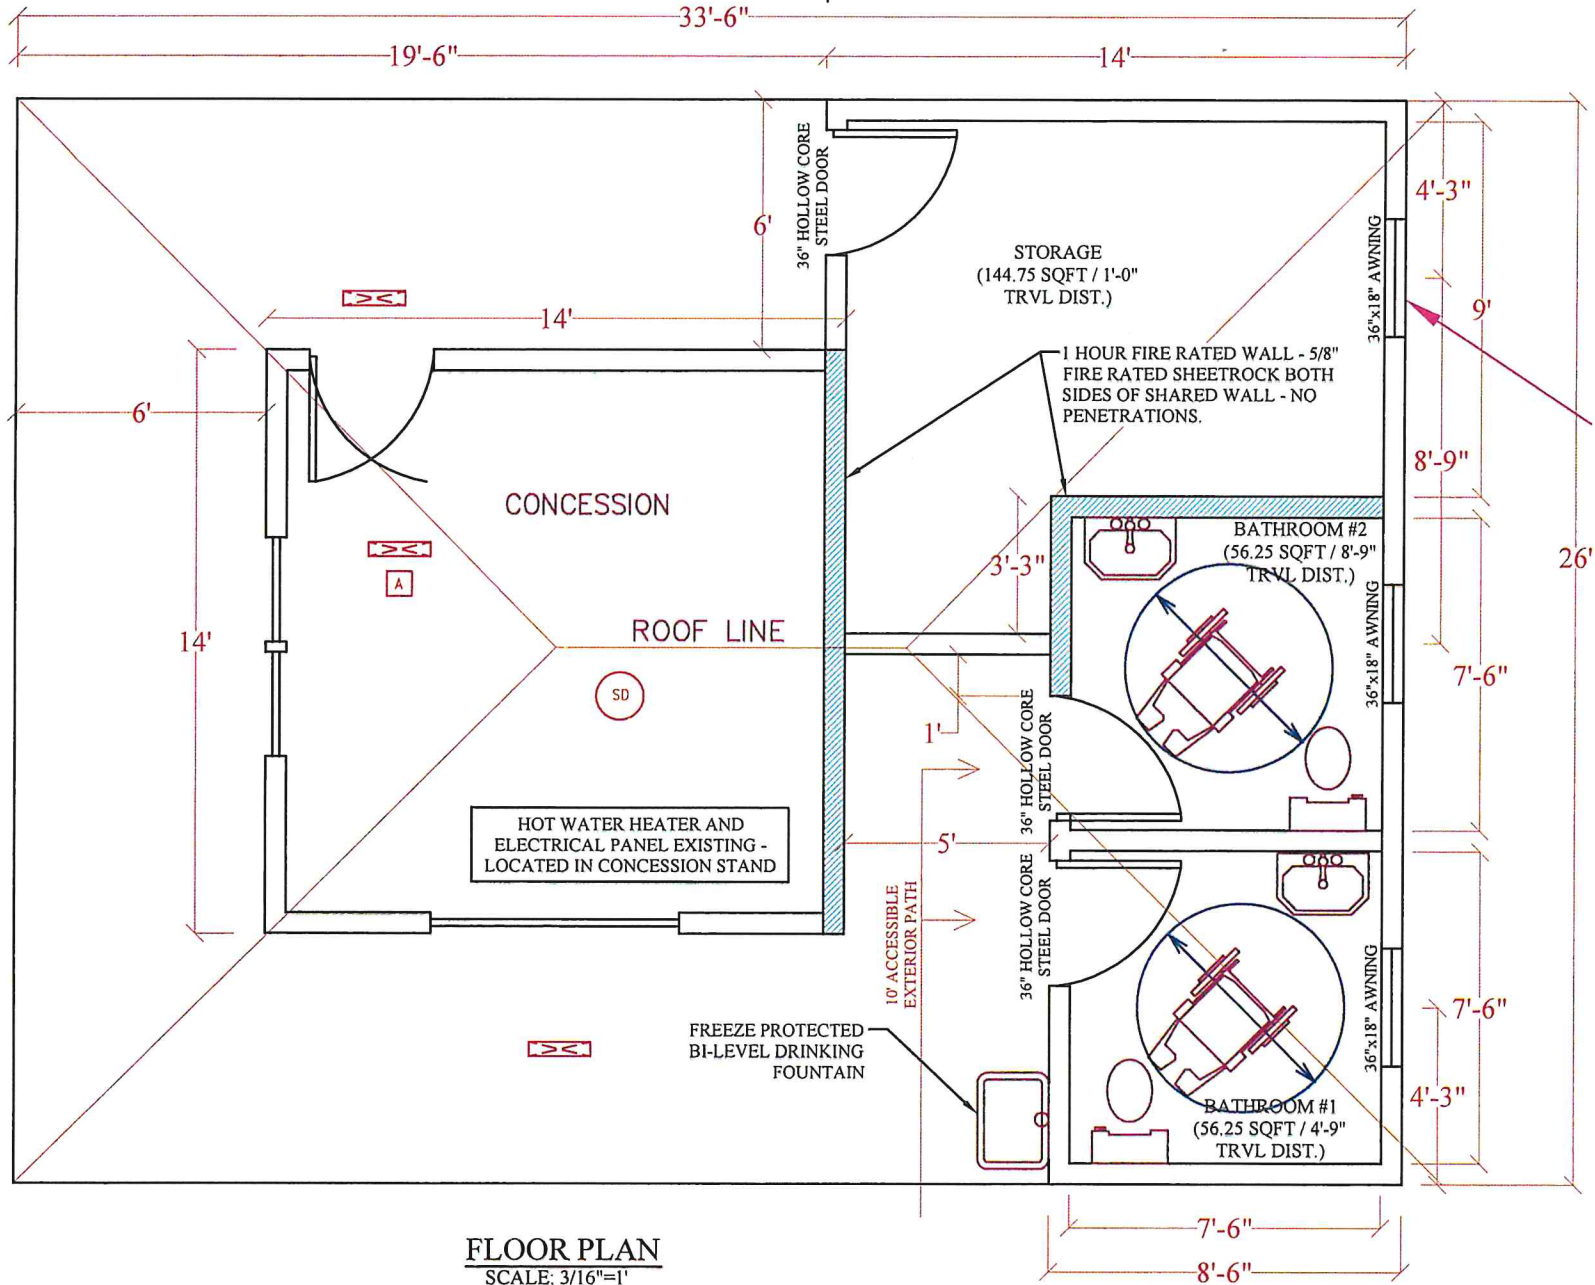

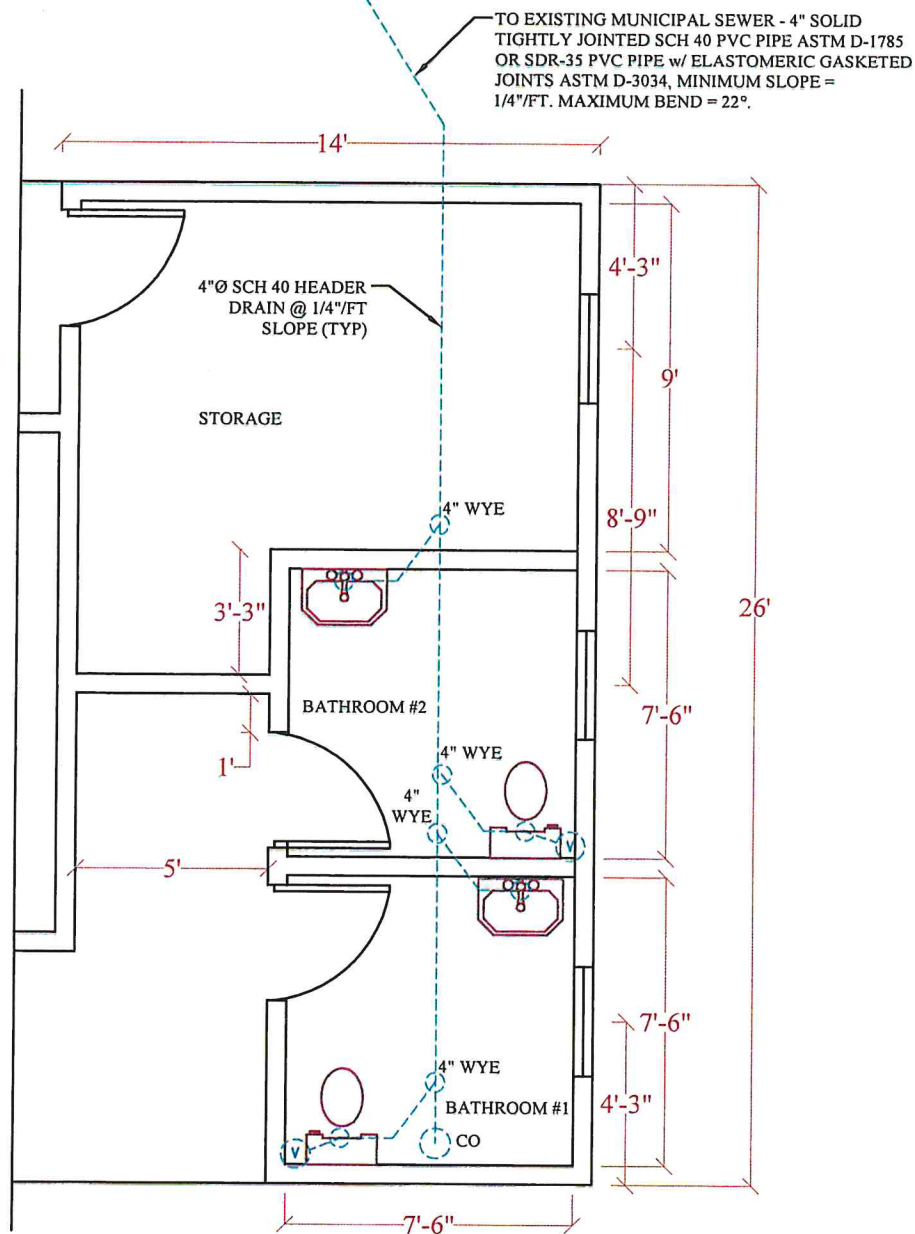

PLUMBING PLAN
SCALE: 3/16"=1'

NOTE:
FURNISH AND INSTALL ASSE THERMOSTATIC
MIXING VALVE ON BOTH LAVATORIES.

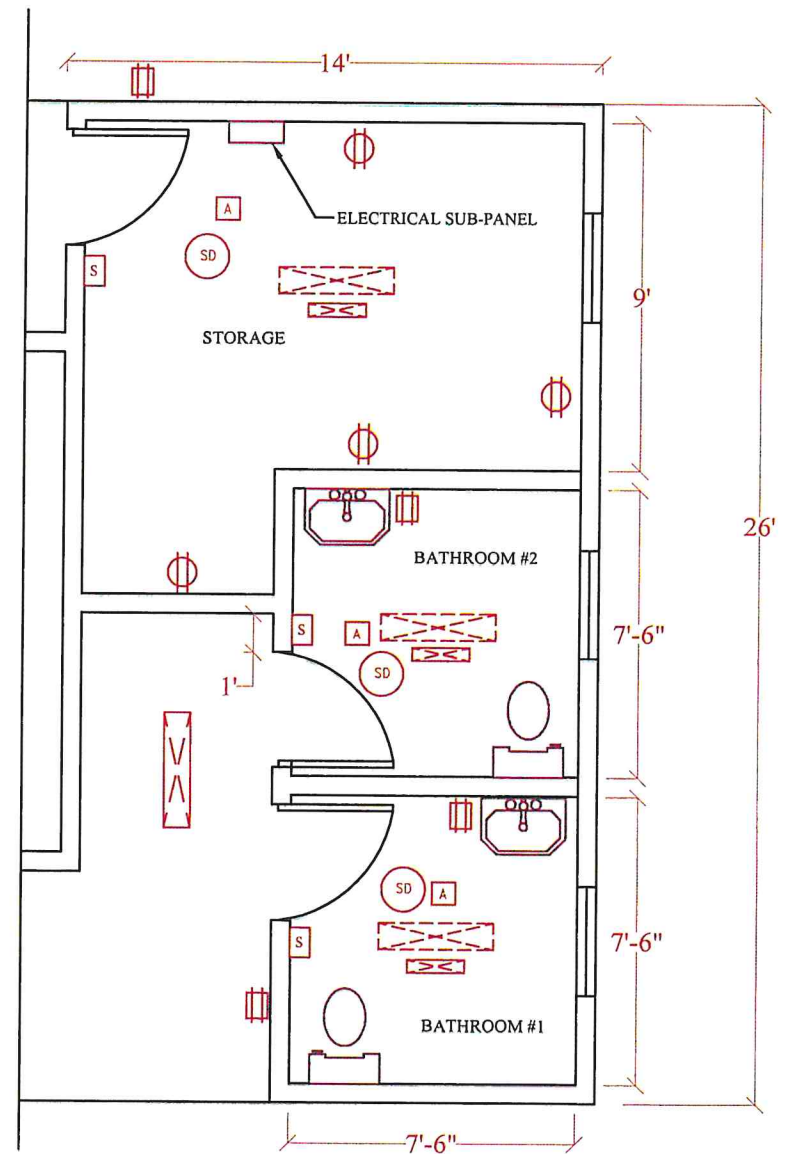

ELECTRIC PLAN
SCALE: 3/16"=1'

PRE-ENGINEERED TRUSSES W/ RIDGE VENT. CONTRACTOR SHALL CONFIRM SLOPE OF EXISTING ROOF - NEW TRUSSES SHALL MATCH EXISTING ROOF PEAK 3:1 (H:V) MIN SLOPE. SUBMIT CERTIFICATE TO DESIGN ENGINEER PRIOR TO ORDERING. 2"x8" ROOF RAFTERS W/ DBL. HIP AND RIDGE RAFTER MAY BE SUBSTITUTED, PROVIDE DESIGN ENGINEER W/ A FRAMING SUBMITTAL FOR REVIEW PRIOR TO CONSTRUCTION.

